


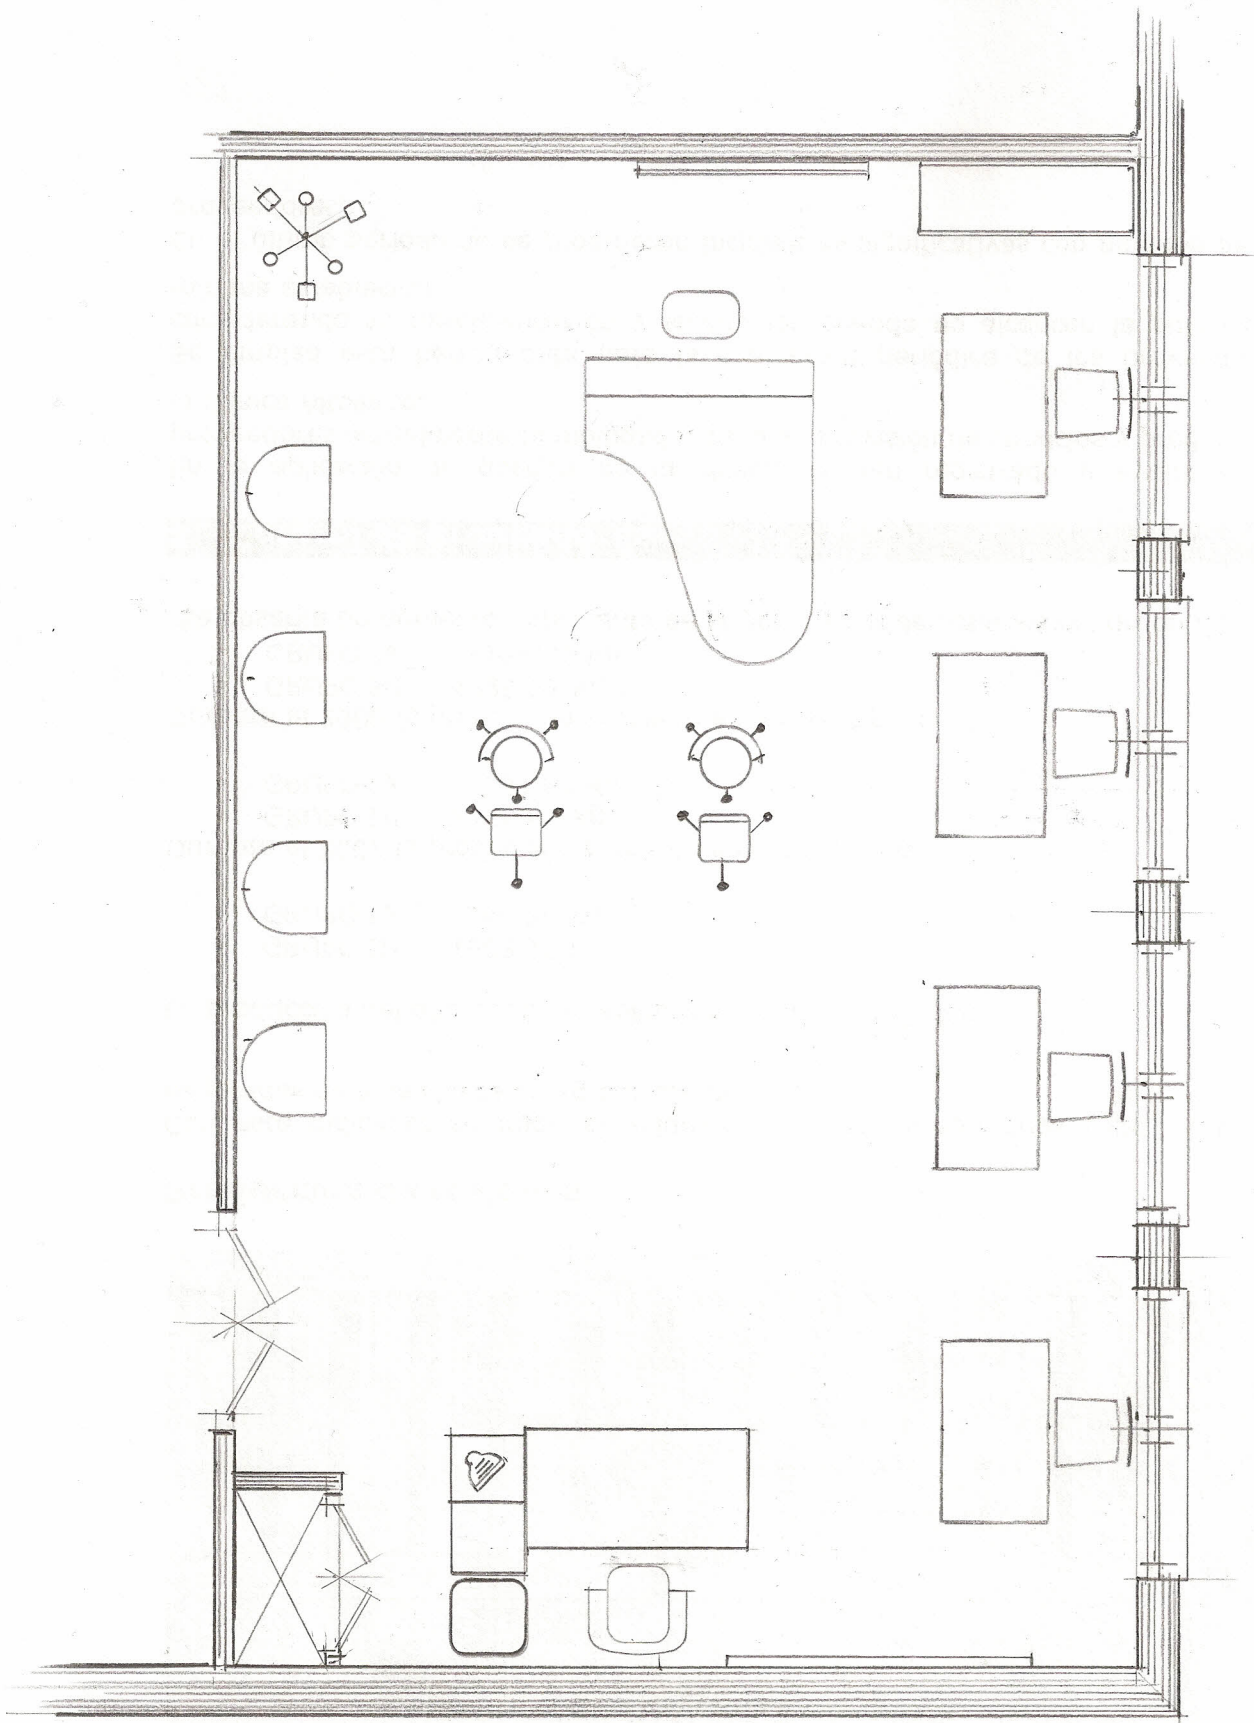

PLANTA AULA FLAUTA & PICO

SUSANA CAMPELOHERNANDA

ESC. 1:50